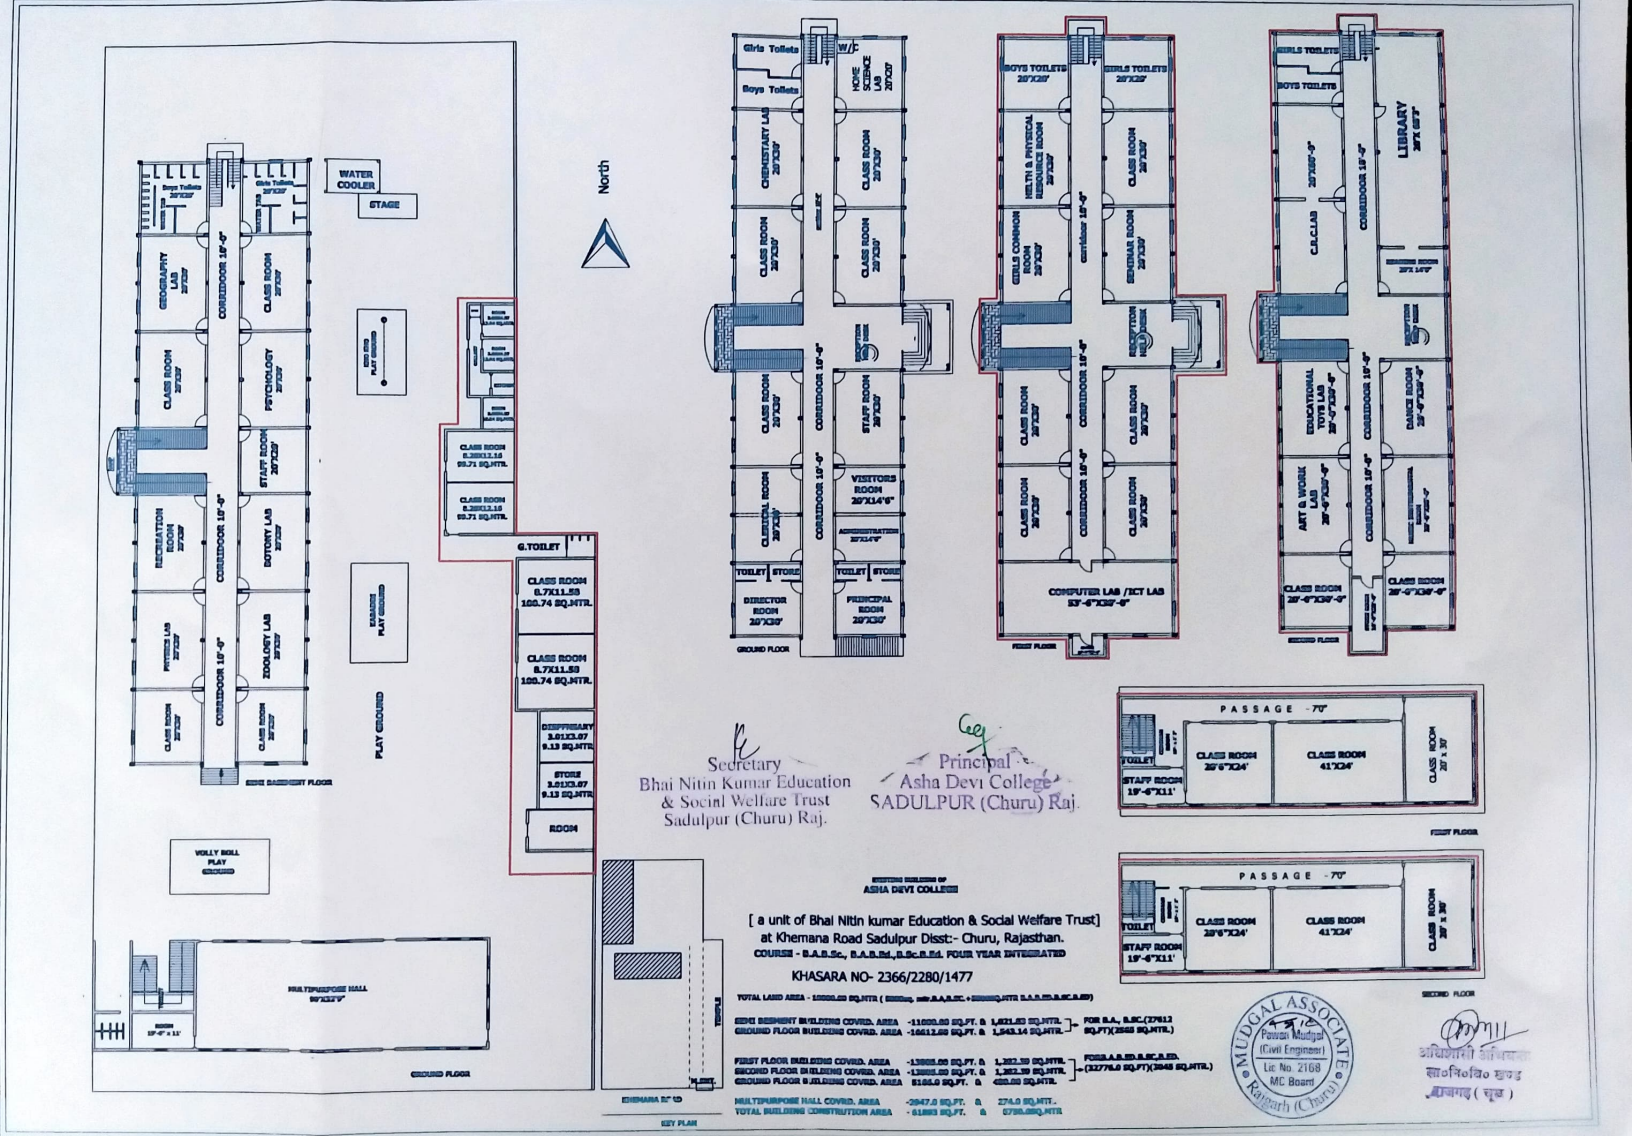

Secretary
Bhai Nitin Kumar Education
& Social Welfare Trust
Sadulpur (Churu) Raj.

Principal
Asha Devi College
SADULPUR (Churu) Raj.

EXISTING BUILDING OF
ASHA DEVI COLLEGE

[a unit of Bhai Nitin kumar Education & Social Welfare Trust]
at Khemana Road Sadulpur Disst:- Churu, Rajasthan.

COURSE - B.A.B.Sc., B.A.B.Ed., B.Sc.B.Ed. FOUR YEAR INTEGRATED

KHASARA NO- 2366/2280/1477

TOTAL LAND AREA - 10000.00 SQ.MTR. ([illegible] FOR B.A.B.SC.+[illegible]MTR B.A.B.ED.B.SC.B.ED)

EXIST BASMENT BUILDING COVRD. AREA	-11000.00 SQ.FT. &	1,021.60 SQ.MTR.	FOR B.A., B.SC.(27612 SQ.FT)(2565 SQ.MTR.)
GROUND FLOOR BUILDING COVRD. AREA	-16612.00 SQ.FT. &	1,543.14 SQ.MTR.	
FIRST FLOOR BUILDING COVRD. AREA	-13966.00 SQ.FT. &	1,382.39 SQ.MTR.	FOR B.A.B.ED.B.SC.B.ED. (32776.0 SQ.FT)(3048 SQ.MTR.)
SECOND FLOOR BUILDING COVRD. AREA	-13966.00 SQ.FT. &	1,382.39 SQ.MTR.	
GROUND FLOOR BUILDING COVRD. AREA	5166.0 SQ.FT. &	480.00 SQ.MTR.	
MULTIPURPOSE HALL COVRD. AREA	-2947.0 SQ.FT. &	274.0 SQ.MTR.	
TOTAL BUILDING CONSTRUCTION AREA	- 61883 SQ.FT. &	5750.00SQ.MTR	

MUDGAL ASSOCIATES
Pawan Mudgal
(Civil Engineer)
Lic No. 2168
MC Board
Rajgarh (Churu)

अधिशाषी अभियन्ता
ग्रामविकास मण्डल
राजगढ़ (चूरू)